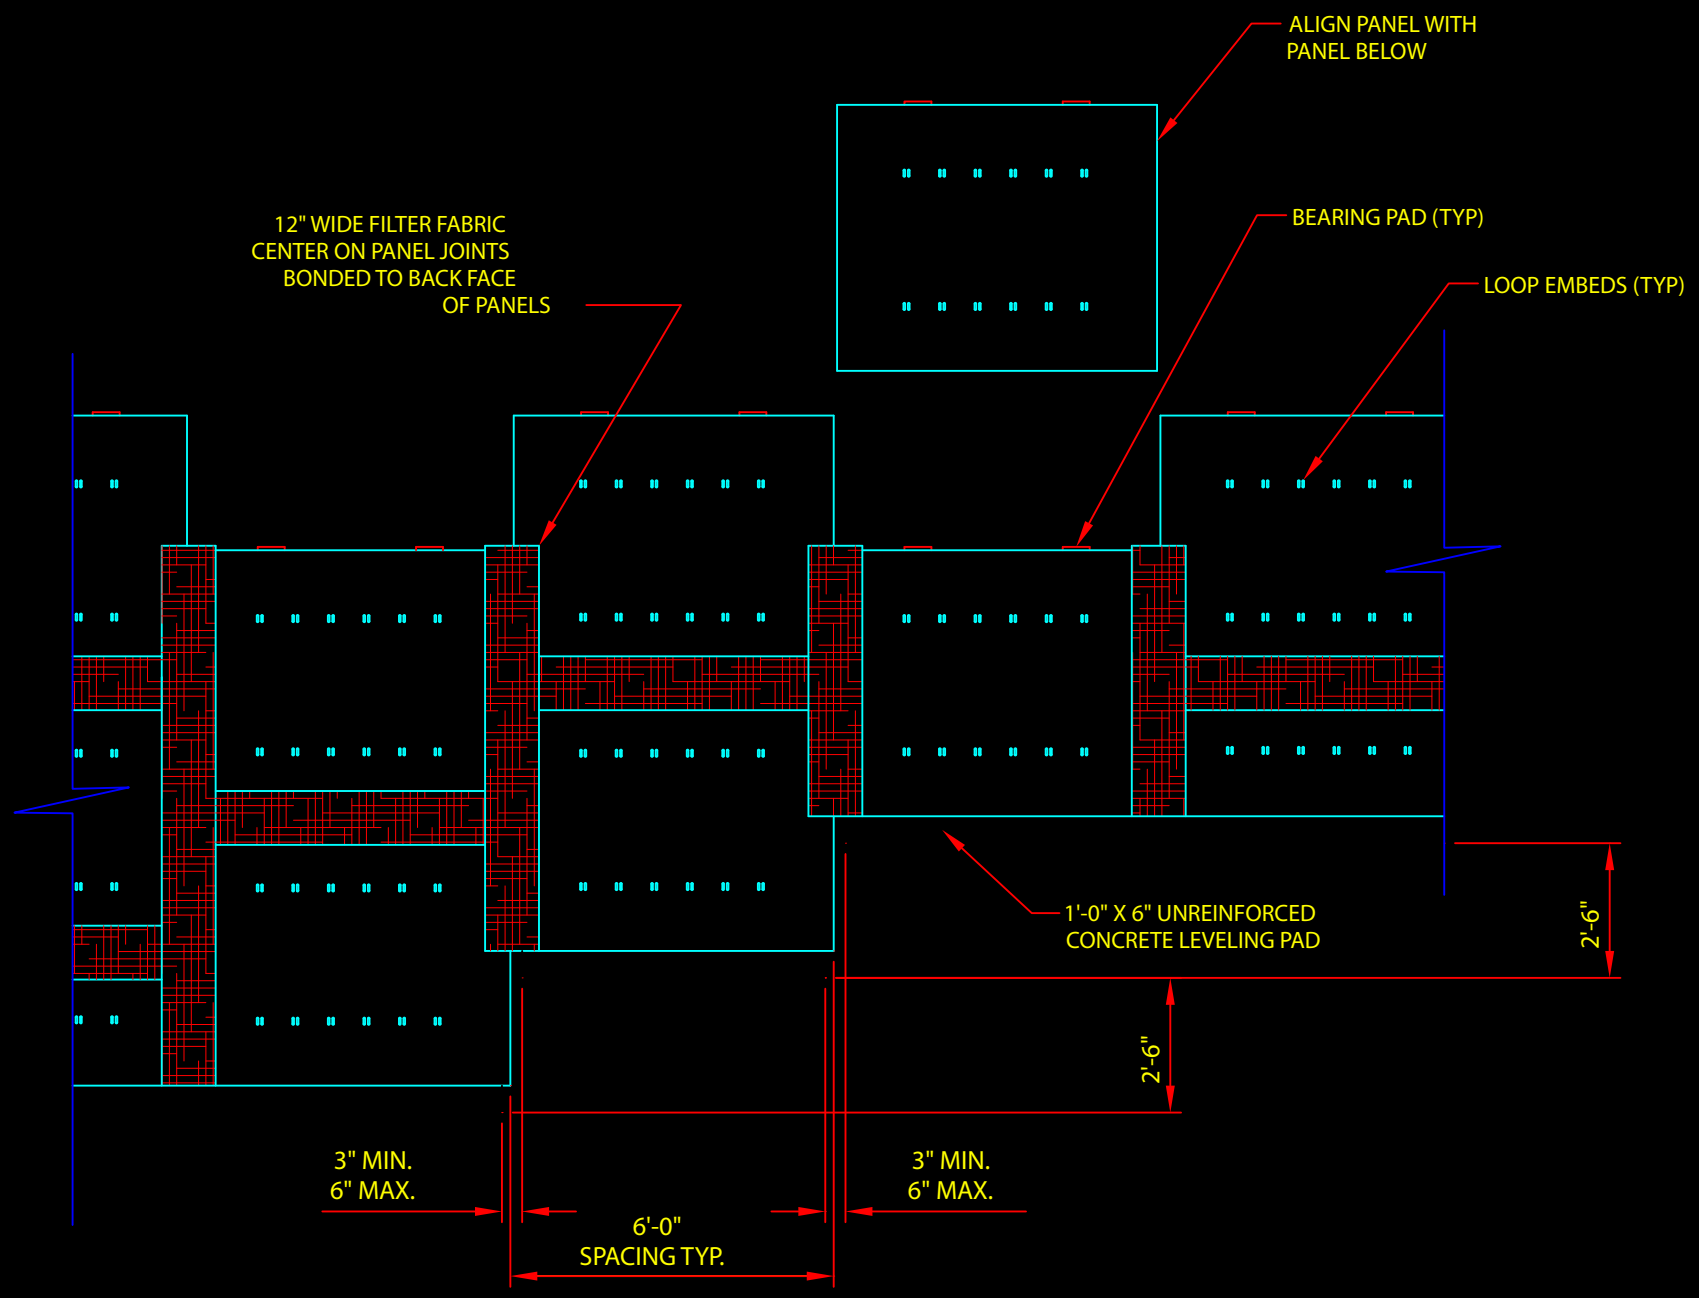

STEPPING OF LEVELING PAD
WITH 5X6 PANELS